GENESEE & WYOMING RAILROAD SERVICES INC.
GADSDEN COUNTY ECONOMIC DEVELOPMENT COUNCIL
GRETNA, FL

GENESEE & WYOMING - JACKSONVILLE, FL

CONCEPTUAL DRAWING. NOT FOR CONSTRUCTION. ALL STATIONING AND DIMENSIONS ARE APPROXIMATE.

VICINITY MAP
N.T.S.

LOCATION MAP
N.T.S.

REVISIONS

GENESEE & WYOMING INDUSTRIAL DEVELOPMENT

AN - APALACHICOLA NORTHERN RAILWAY

EXISTING TRACK
PROPOSED TRACK
FUTURE TRACK

NOT FOR BIDDING

Gadsden County Economic Development Council
Gretna, FL

DRAWN:	JMM
DESIGNED:	JMM
CHECKED:	MWP
DATE:	10/11/16

DRAWING NO.
C.01
SHEET 1 OF 3

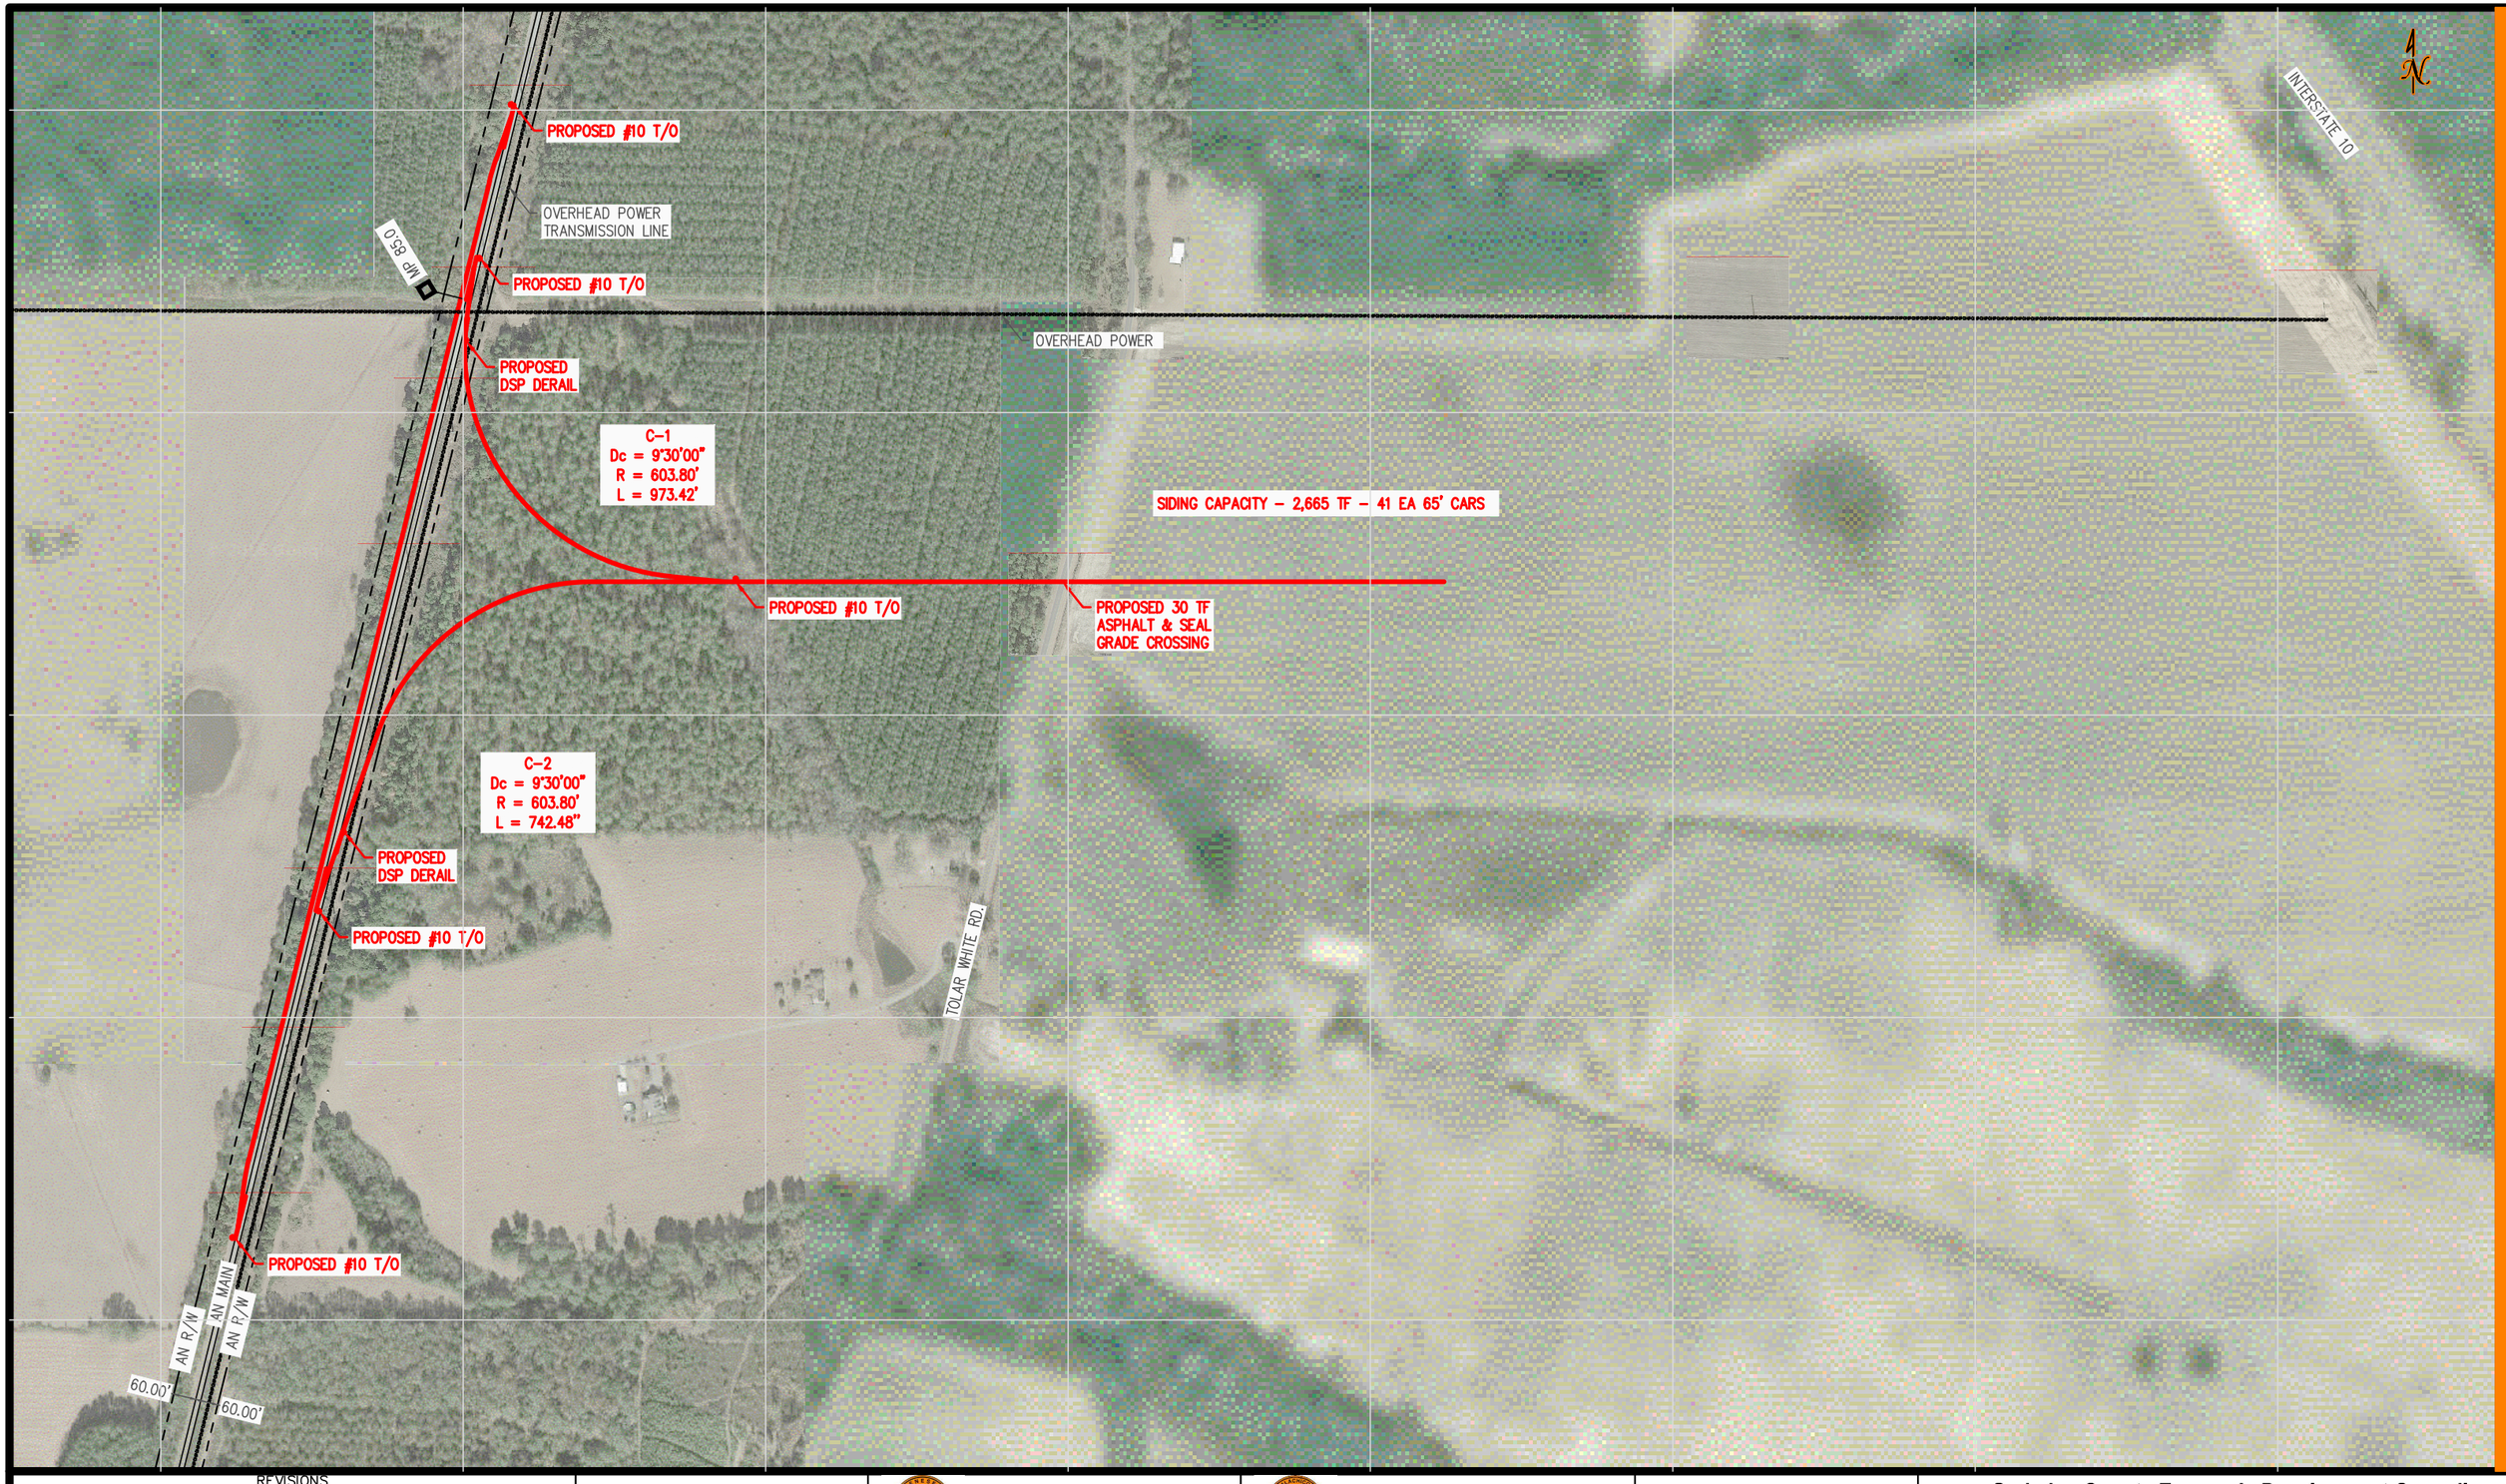

CONCEPTUAL DRAWING. NOT FOR CONSTRUCTION. ALL STATIONING AND DIMENSIONS ARE APPROXIMATE.

REVISIONS

GENESEE & WYOMING INDUSTRIAL DEVELOPMENT

AN - APALACHICOLA NORTHERN RAILWAY

EXISTING TRACK
PROPOSED TRACK
FUTURE TRACK
SCALE 1" = 400'
NOT FOR BIDDING

Gadsden County Economic Development Council
Gretna, FL

DRAWN:	JMM
DESIGNED:	JMM
CHECKED:	MWP
DATE:	10/11/16

LAYOUT 1
PROPERTY 12039-001

DRAWING NO.
SP.01
SHEET 2 OF 3

PROPOSED #10 T/O

PROPOSED DSP DERAIL

C-1
Dc = 9°30'00"
R = 603.80'
L = 938.83'

OVERHEAD POWER TRANSMISSION LINE

HARDAWAY HIGHWAY

HARDAWAY ROAD 2

PROPOSED #10 T/O

PROPOSED 30 TF ASPHALT & SEAL GRADE CROSSING

PROPOSED #10 T/O

PROPOSED DSP DERAIL

C-2
Dc = 9°30'00"
R = 603.80'
L = 777.08"

MP 87.0

AN MAIN

AN R/W

AN R/W

60.00'

60.00'

JOHN ALLEN SMITH RD.

COCHRAN RD.

CONCEPTUAL DRAWING. NOT FOR CONSTRUCTION. ALL STATIONING AND DIMENSIONS ARE APPROXIMATE.

REVISIONS

GENESEE & WYOMING INDUSTRIAL DEVELOPMENT

AN - APALACHICOLA NORTHERN RAILWAY

EXISTING TRACK
PROPOSED TRACK
FUTURE TRACK
SCALE 1" = 400'

NOT FOR BIDDING

Gadsden County Economic Development Council
Gretna, FL

DRAWN:	JMM
DESIGNED:	JMM
CHECKED:	MWP
DATE:	10/11/16

LAYOUT 2
PROPERTY 12039-004

DRAWING NO.
SP.02
SHEET 3 OF 3